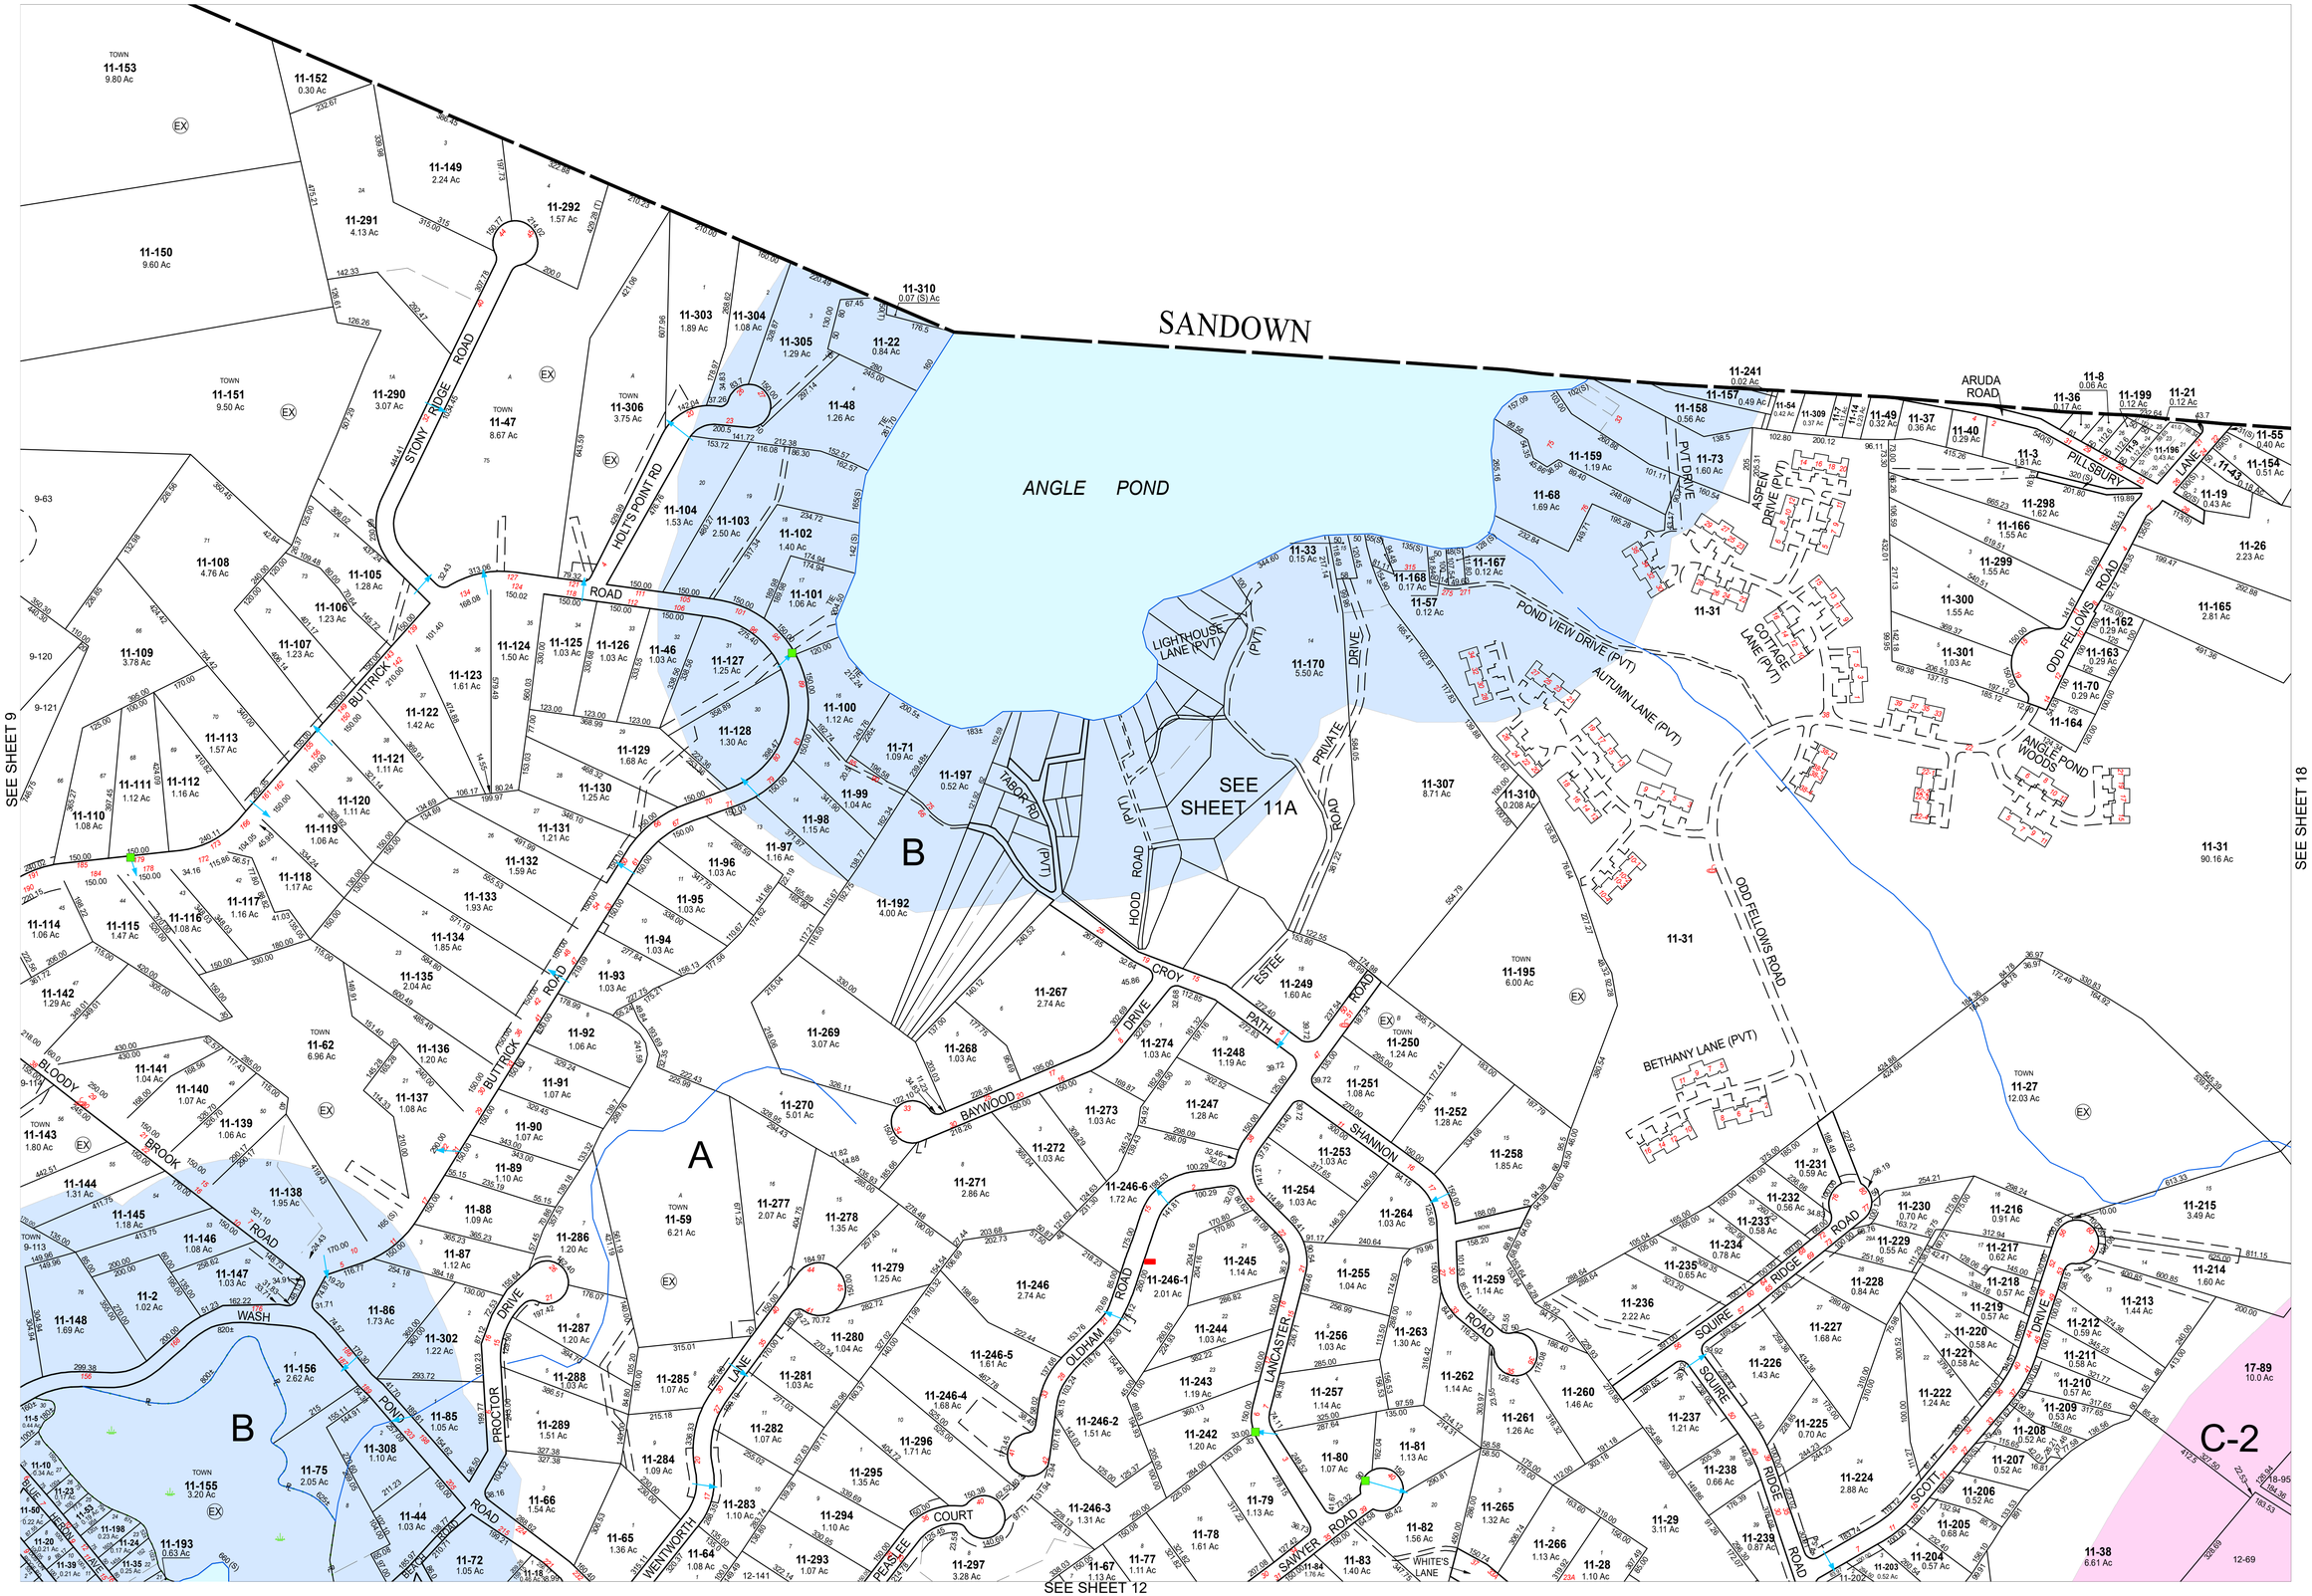

THE DATA ON THIS MAP HAS BEEN COMPILED FROM A VARIETY OF SOURCES GRANTED VOLUNTARILY BY PRIVATE OWNERS AND OFFICIAL SOURCES AND IS NOT OT BE CONSIDERED LEGAL LOCATION OF PROPERTY BOUNDARY LINES. THE TOWN OF HAMPSTEAD ASSUMES NO RESPONSIBILITY FOR THE ACCURACY OF INDIVIDUAL PARCELS.

REVISED & REPRINTED BY
CAI Technologies
Precision Mapping. Geospatial Solutions.
11 Pleasant Street, Littleton, NH 03561
800.322.4540 - www.cai-tech.com

PROPERTY MAPS
HAMPSTEAD
NEW HAMPSHIRE

N

LEGEND
- PROPERTY LINE
- (S) SCALED PART OF ORIGINAL LOT
- EX EXEMPT
- CU CURRENT USE
- CROSS CULVERT
- CATCH BASIN
- PRESSURE
- HYDRANT
- DRY HYDRANT
- CISTERN

SCALE: 1" = 200'
FEET 200 100 0 200 400 600
METERS 50 25 0 50 100 150

REVISED TO: APRIL 1, 2018

MAP NO.
11