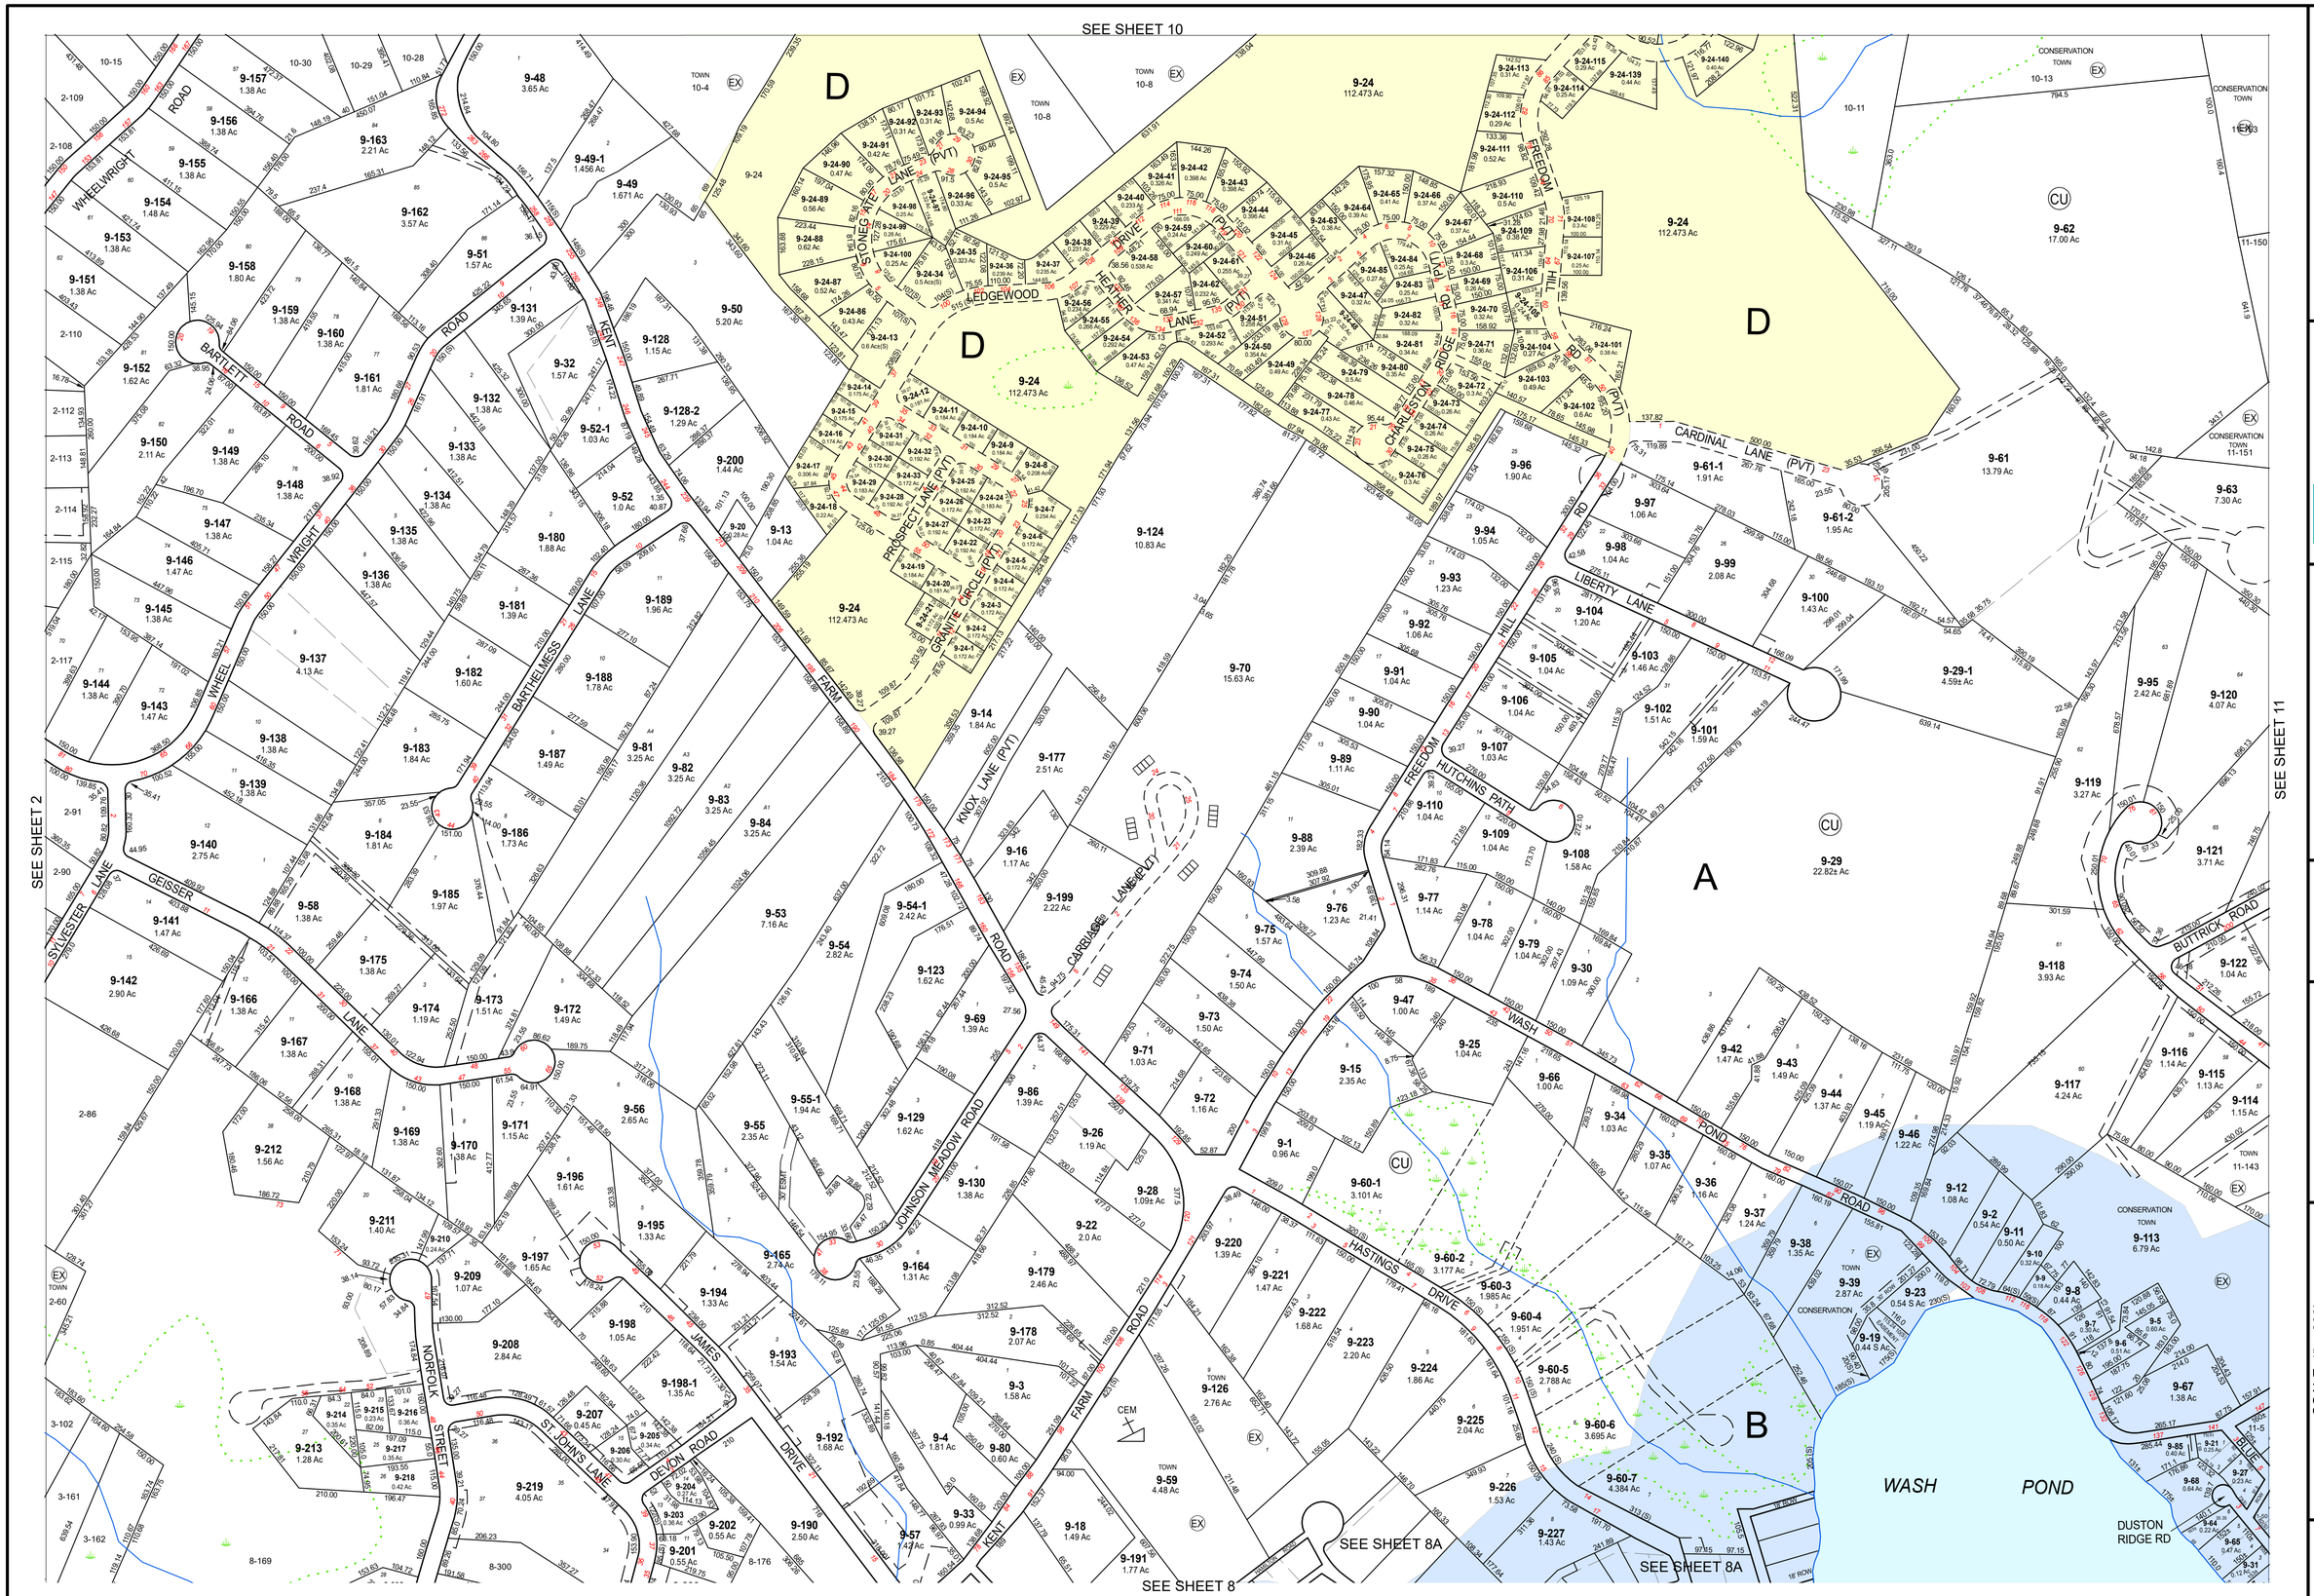

THE DATA ON THIS MAP HAS BEEN COMPILED FROM A VARIETY OF SOURCES GRANTED VOLUNTARILY BY PRIVATE OWNERS AND OFFICIAL SOURCES AND IS NOT OT BE CONSIDERED LEGAL LOCATION OF PROPERTY BOUNDARY LINES. CAI TECHNOLOGIES DOES NOT ASSUME RESPONSIBILITY FOR THE ACCURACY OF INDIVIDUAL PARCELS

REVISED & REPRINTED BY

CAI Technologies
Precision Mapping, Geospatial Solutions
11 Pleasant Street, Londonderry, NH 03053
800.322.4540 - www.cai-tech.com

PROPERTY MAPS

HAMPSTEAD

NEW HAMPSHIRE

N

LEGEND

PL PROPERTY LINE
(S) SCALED
PART OF ORIGINAL LOT
(EX) EXEMPT
(CU) CURRENT USE

SCALE: 1" = 200'

FEET 200 100 0 100 200 400 600
METERS 50 25 0 50 100 150

REVISED TO: APRIL 1, 2023

MAP NO.

9